# - Montrose Port -

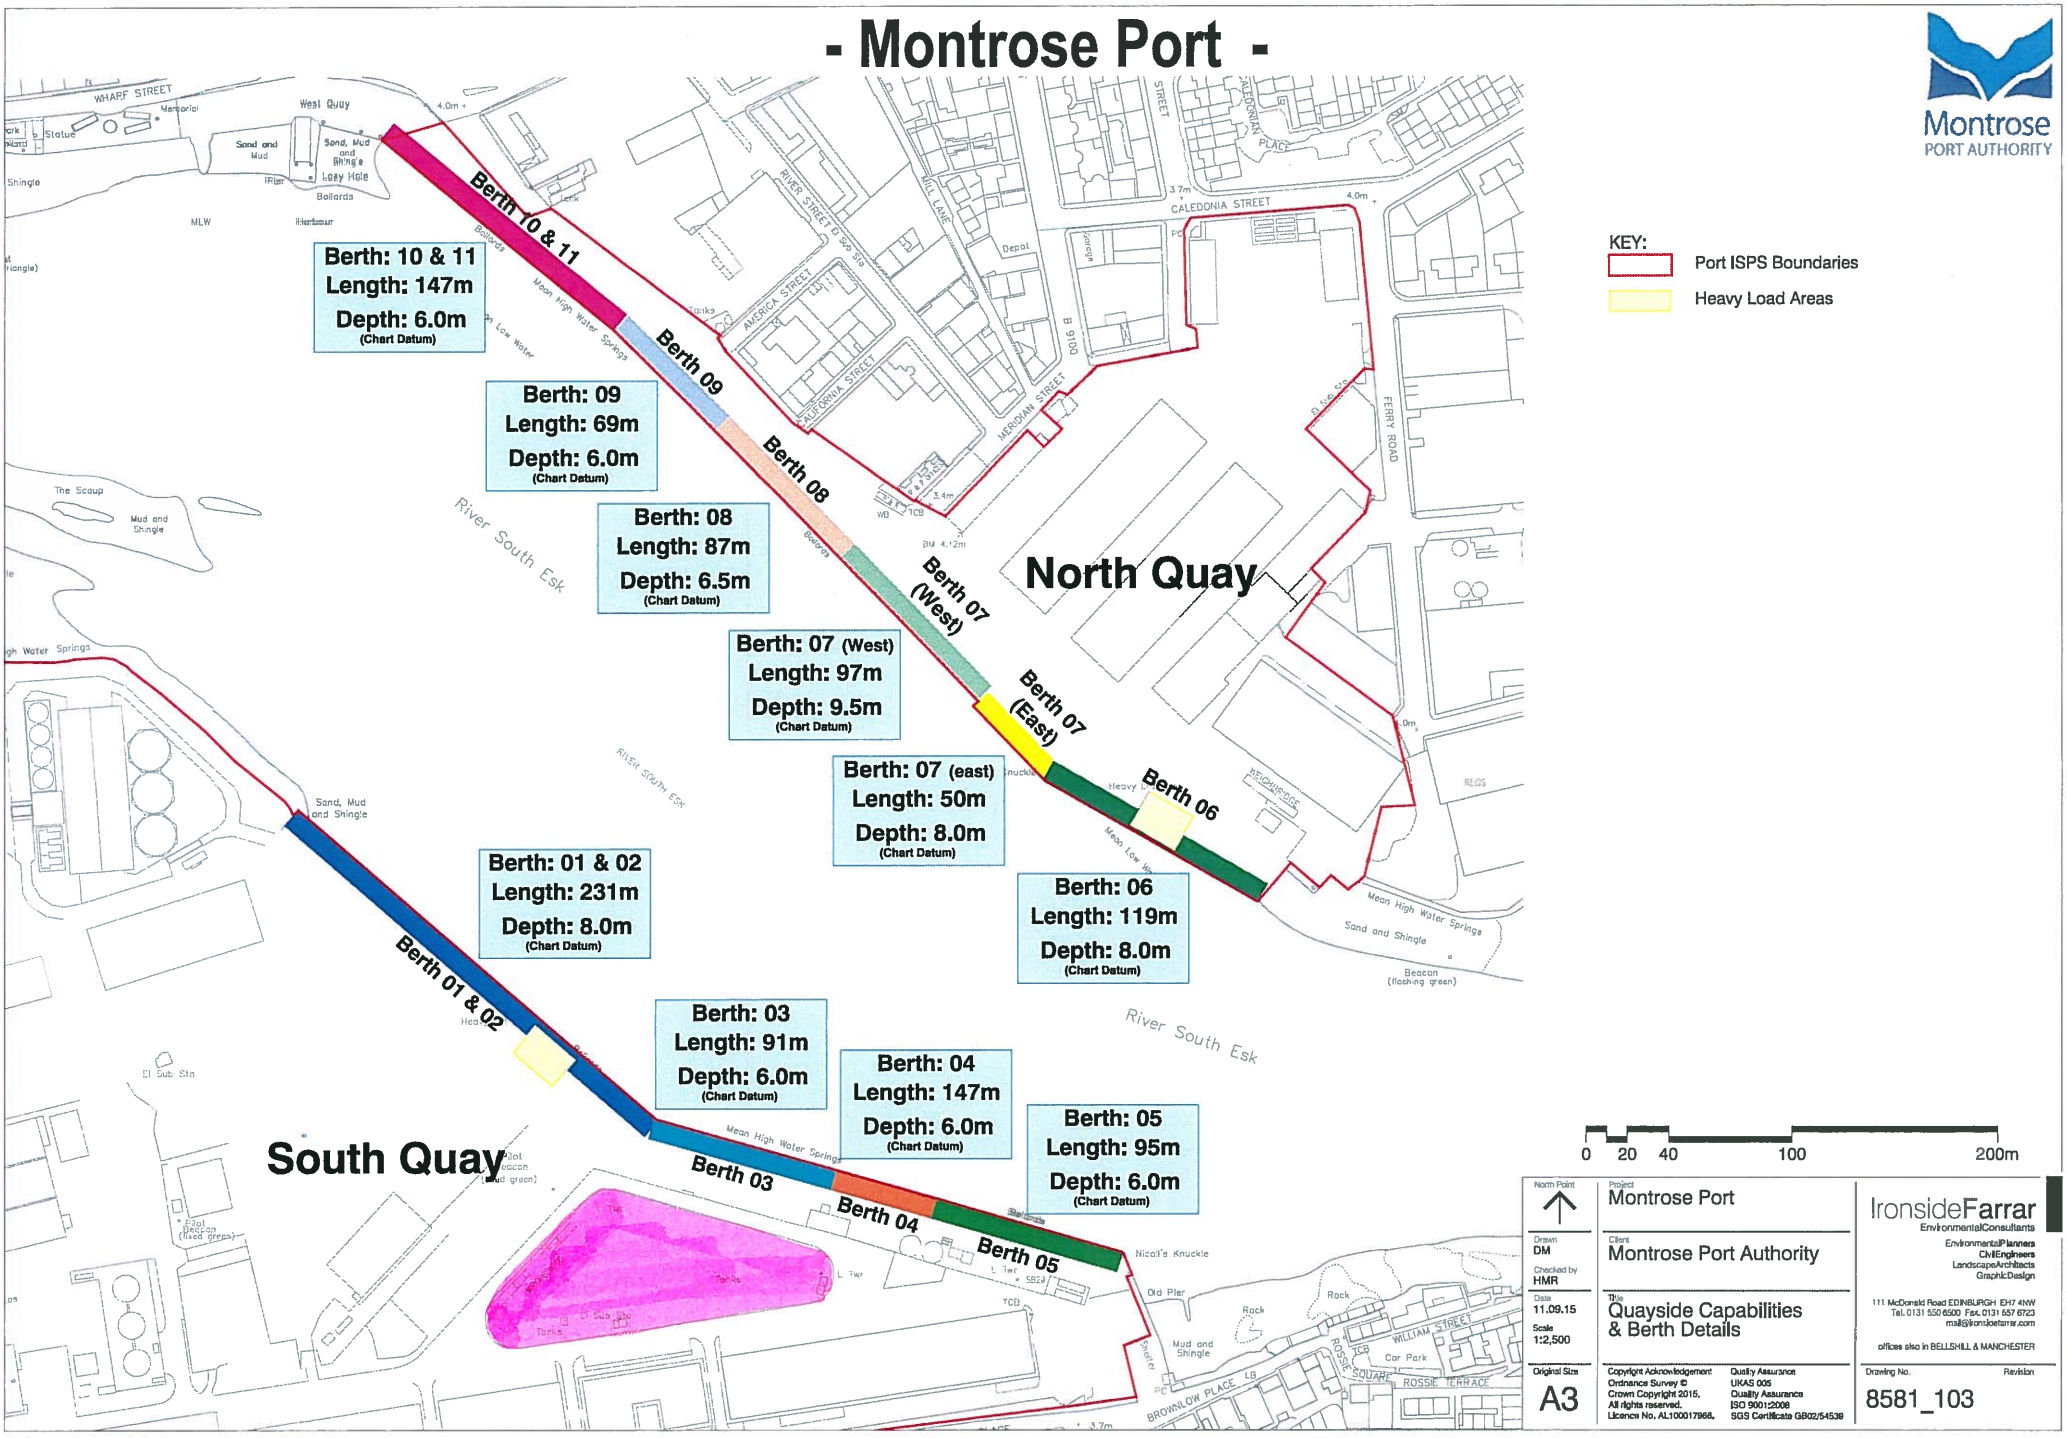


Montrose PORT AUTHORITY

North Point

Drawn: DM

Checked by: HMR

Date: 11.09.15

Scale: 1:2,500

Original Size: A3

Project: Montrose Port

Client: Montrose Port Authority

Title: Quayside Capabilities & Berth Details

Copyright Acknowledgement
Ordnance Survey ©
Crown Copyright 2015,
All rights reserved.
Licence No. AL100017966.

Quality Assurance
UKAS 005
Quality Assurance
ISO 9001:2008
SGS Certificate GB02/54539

IronsideFarrar
EnvironmentalConsultants
EnvironmentalPlanners
CivilEngineers
LandscapeArchitects
GraphicDesign

111 McDonald Road EDINBURGH EH7 4NW
Tel. 0131 550 6500 Fax. 0131 657 6723
mail@ironsidefarrar.com

offices also in BELLSHILL & MANCHESTER

Drawing No.: 8581_103

Revision: